Rocky Mountain STRUCTURES LLC
1901 Luxemburg Rd
Lykens PA 17048
PHONE: 717-365-3796
FAX: 717-724-5536
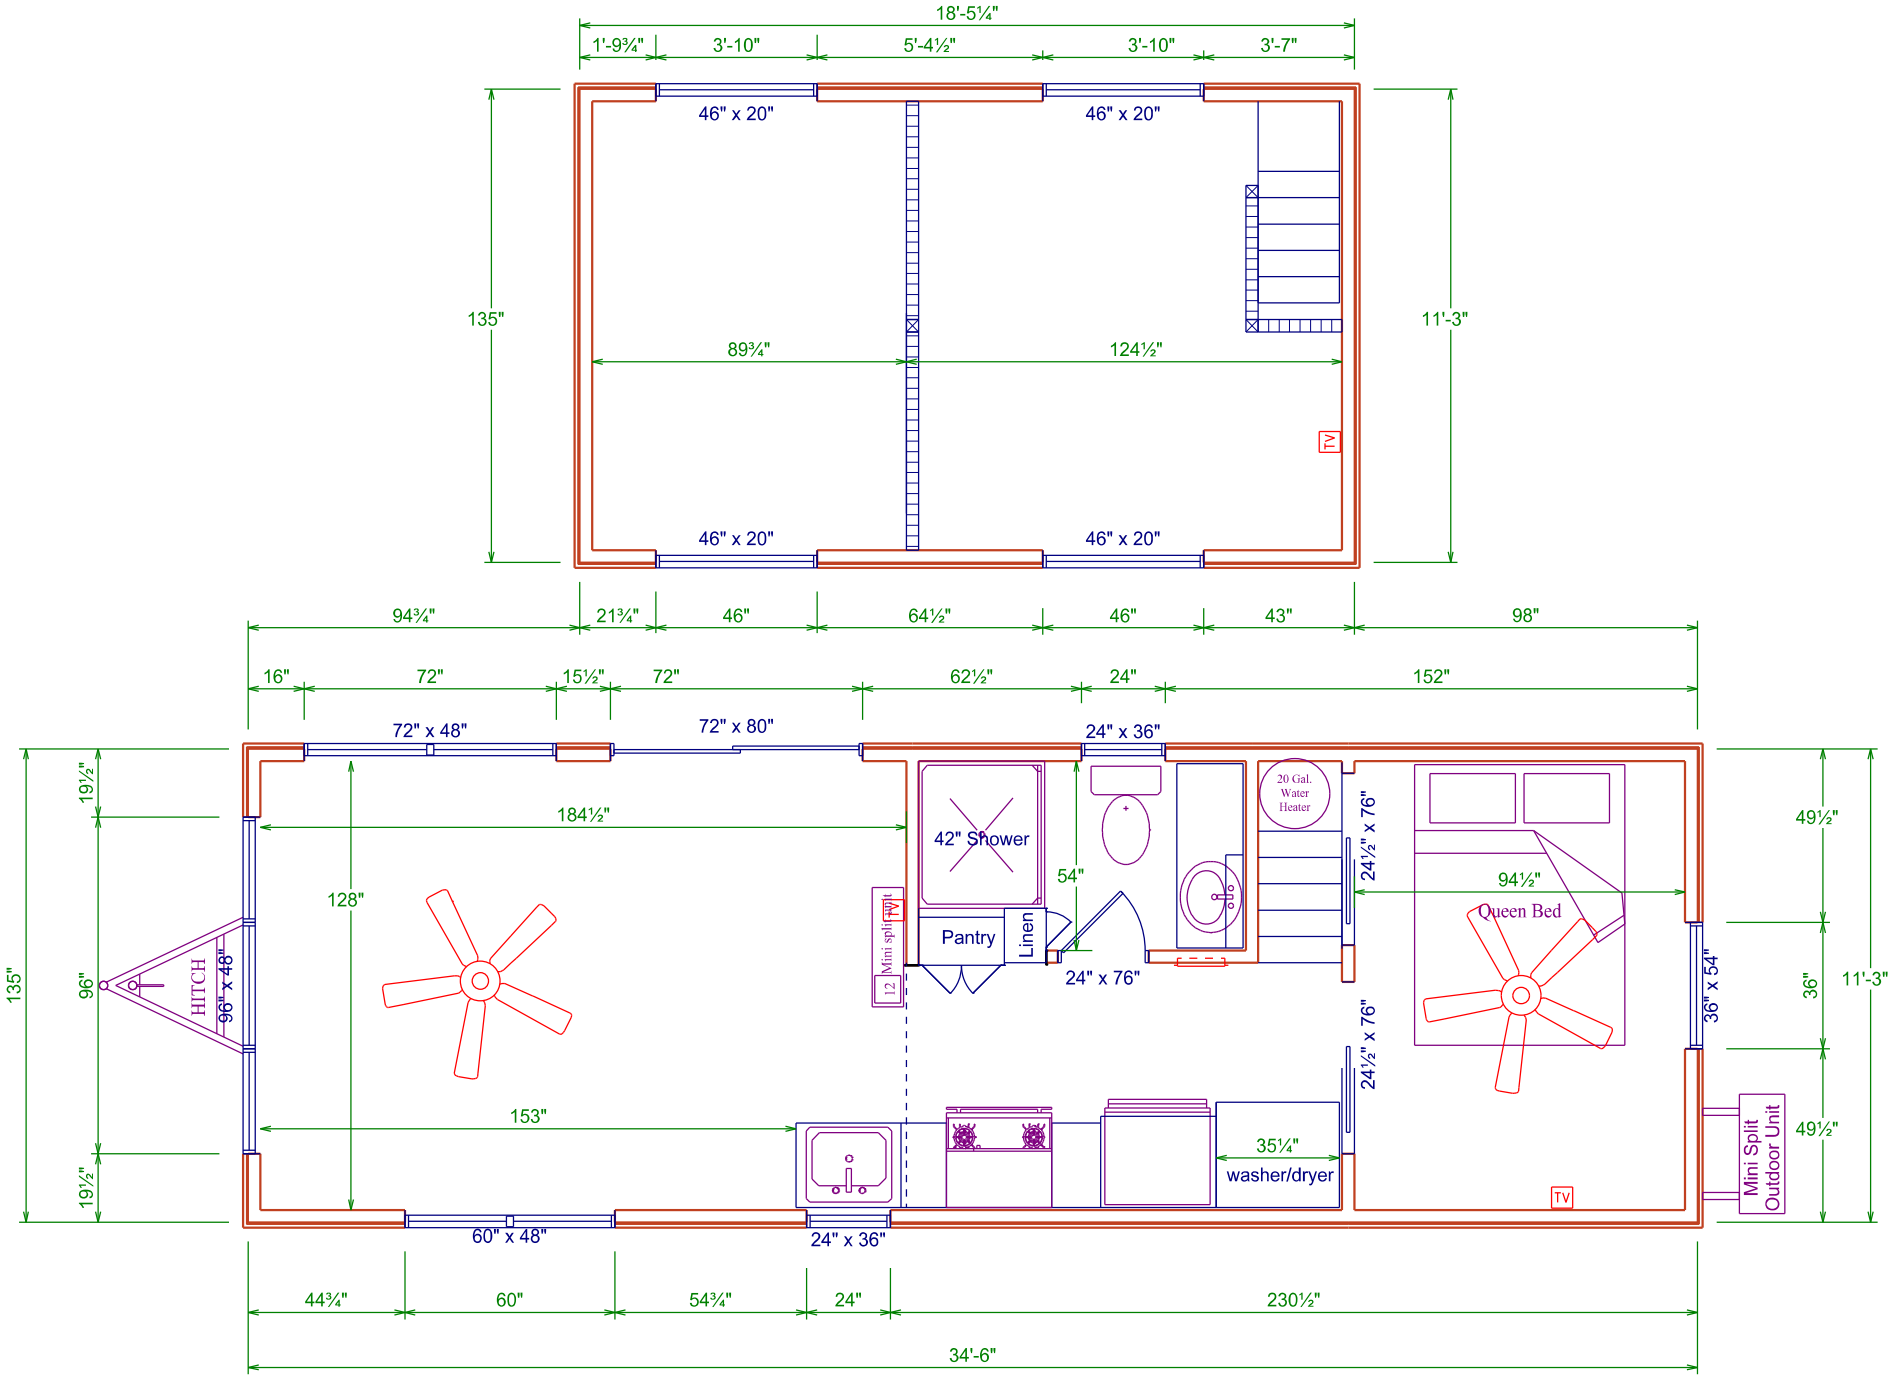
DRAWING FOR: P34 No porch	SCALE: 0.2188" = 1'-0"	DRAWING: Floor plan
DATE: Tuesday, April 30, 2024	DRAWN BY: SJS