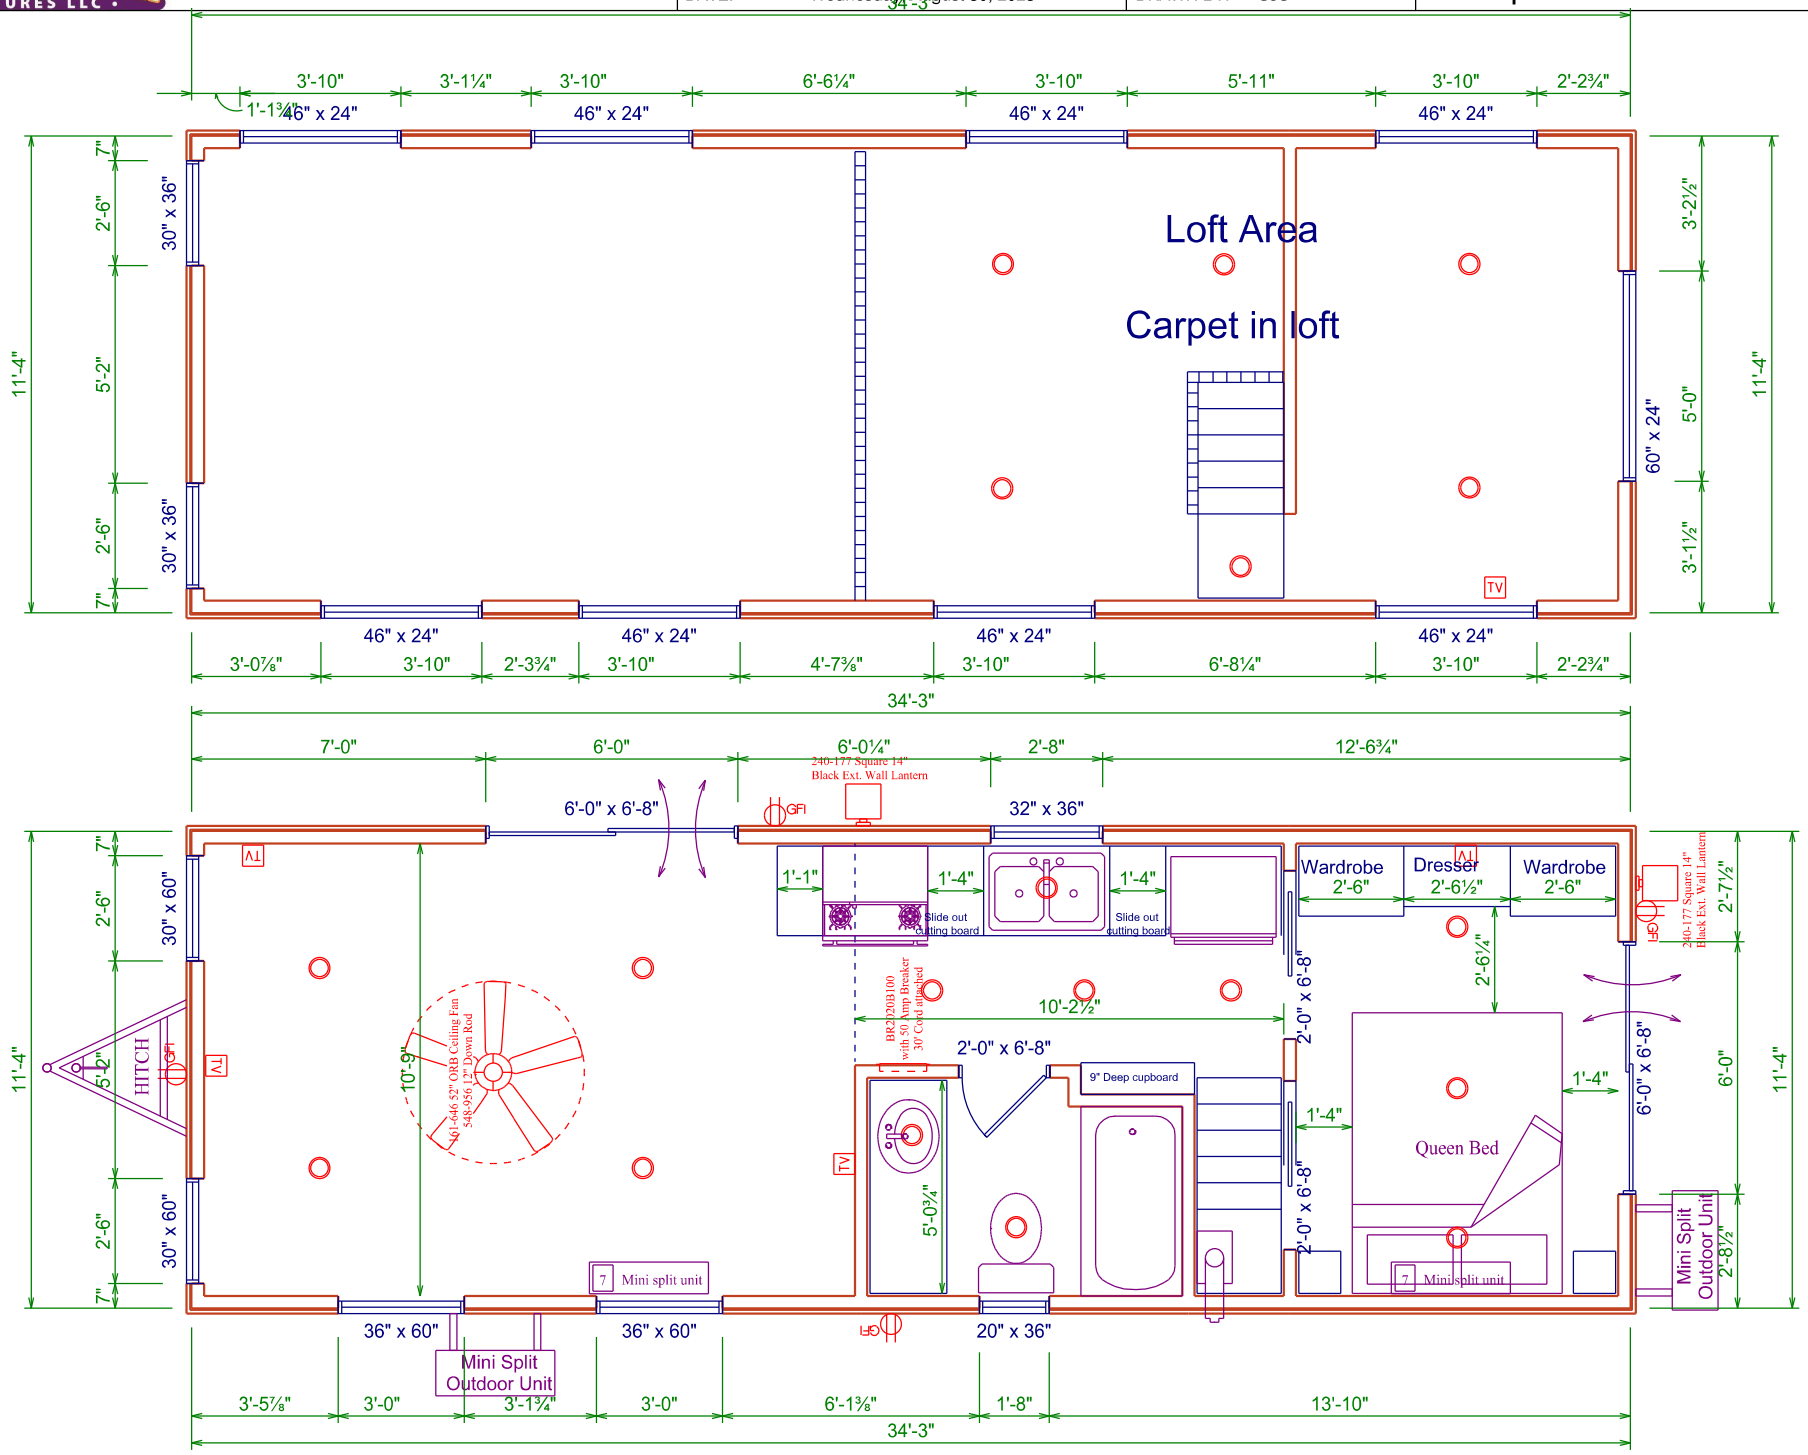Rocky Mountain Structures LLC	1901 Luxemburg Rd Lykens PA 17048	PHONE: 717-365-3796 FAX: 717-724-5536	DRAWING FOR: K34 Stock DATE: Wednesday, August 30, 2023	SCALE: 0.2188" = 1'-0" DRAWN BY: SJS	DRAWING: Floor plan